"GOLFSIDE," SHE

Golfside Corporation, a Michigan corporation by George H. Hannum President and Frank F. Sommers Secretary as proprietor, have caused the land embraced in the annexed plat to be surveyed, laid out and platted to be known as "GOLFSIDE" Saginaw Township, Saginaw County Mich. and that the Streets, Roads, Lanes, Boulevards, Avenues, Parks and Playgrounds shown on said plat are hereby dedicated to the use of the public.

Signed and Sealed in the presence of

Golfside Corporation
Geo. H. Hannum
President
Frank F. Sommers
Secretary

STATE OF MICHIGAN } SS.

On this 20 day of June 1923 before me, a Notary Public in and for said county appeared Geo. H. Hannum and Frank F. Sommers to me personally known, who being each by me duly sworn did say that they are the President and Secretary respectively of the Golfside Corporation, a Michigan corporation, and that the seal affixed to this instrument is the corporate seal of said corporation and that said instrument was signed and sealed in behalf of said corporation by authority of its Board of Directors and the said Geo. H. Hannum and Frank F. Sommers acknowledged said instrument to be the free act and deed of said corporation.

Notary Public, Saginaw Co.
My Commission expires Nov. 5 - 1924.

Commencing at the Section Corner on the North Line of Section 29 T.12N.R.4E. and running thence along the E. & W. 1/4 Line N. 89° 20' W. 1320.0 feet; thence S. 0° 43' W. 1588.6 feet parallel with the east Section Line; thence south easterly, on a curve with a radius of 266 ft. 123.63 feet; thence S. 29° 15' W. 966.8 feet to the north Line of the Michigan Central Railroad Right of Way; thence along said Right of Way Line S. 88° 47' E. 1999.6 feet to the east Section Line and thence along said Section Line N. 0° 43' E. 2558.5 feet to the place of beginning.

SURVEYOR'S CERTIFICATE

I hereby certify that the plat hereon delineated is a correct one, and that permanent monuments, consisting of 3/4 inch iron Pipe 18 inches long have been planted at points marked thus ○ as thereon shown at all angles in the boundaries of the land platted, and at all intersections of Streets or Strects, Roads, Lanes, Boulevards and avenues.

Registered Civil Engineer

Paid
County Treasurer

MUNICIPAL APPROVAL

This plat was approved by the Township Board of the Township of Saginaw at a meeting held

AUDITORS APPROVAL
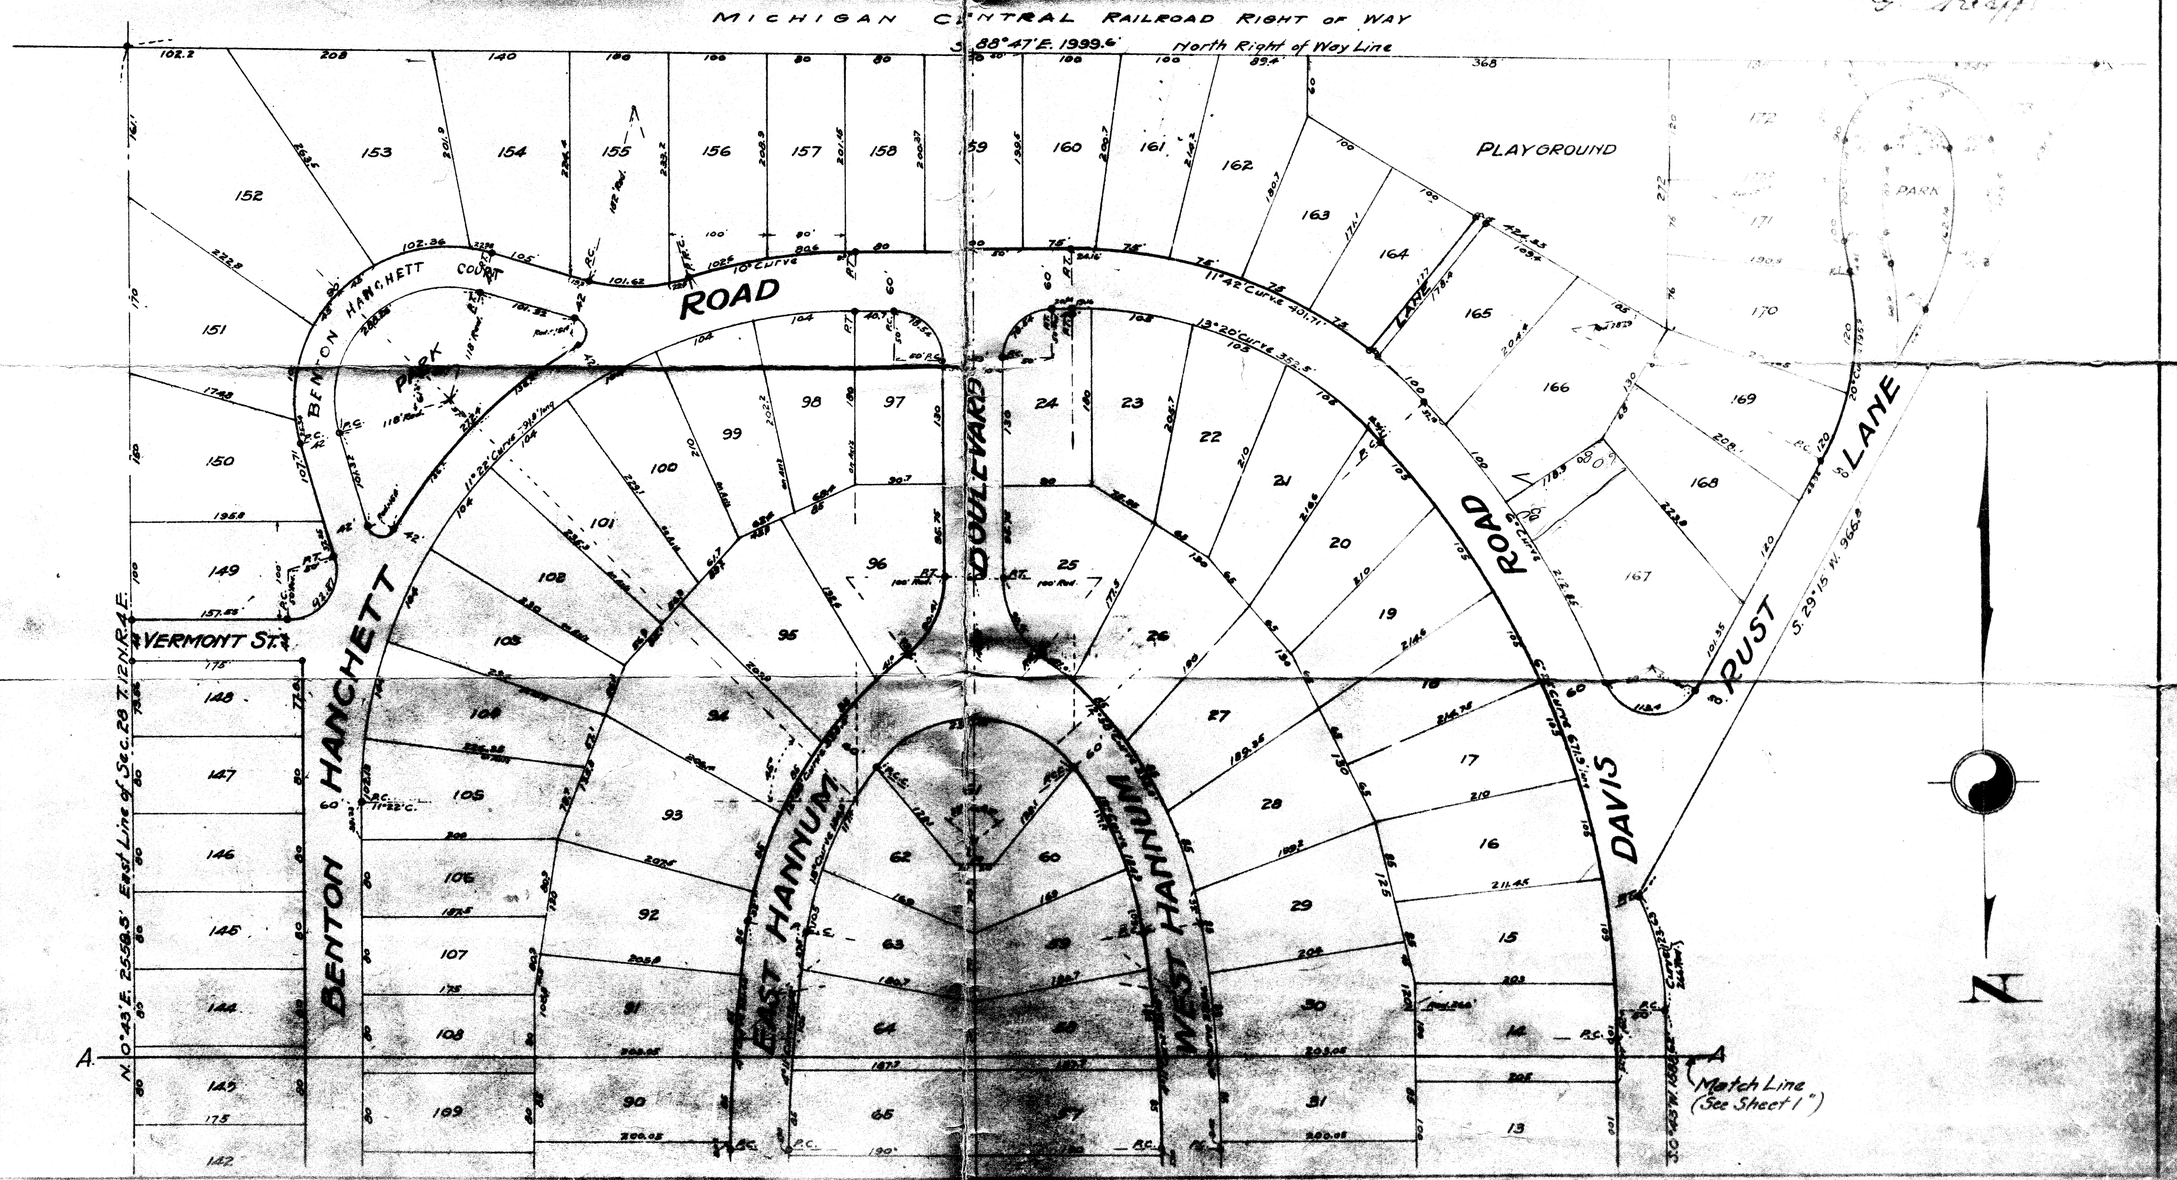
Approved by the Board of County Auditors of Saginaw County Michigan this day of